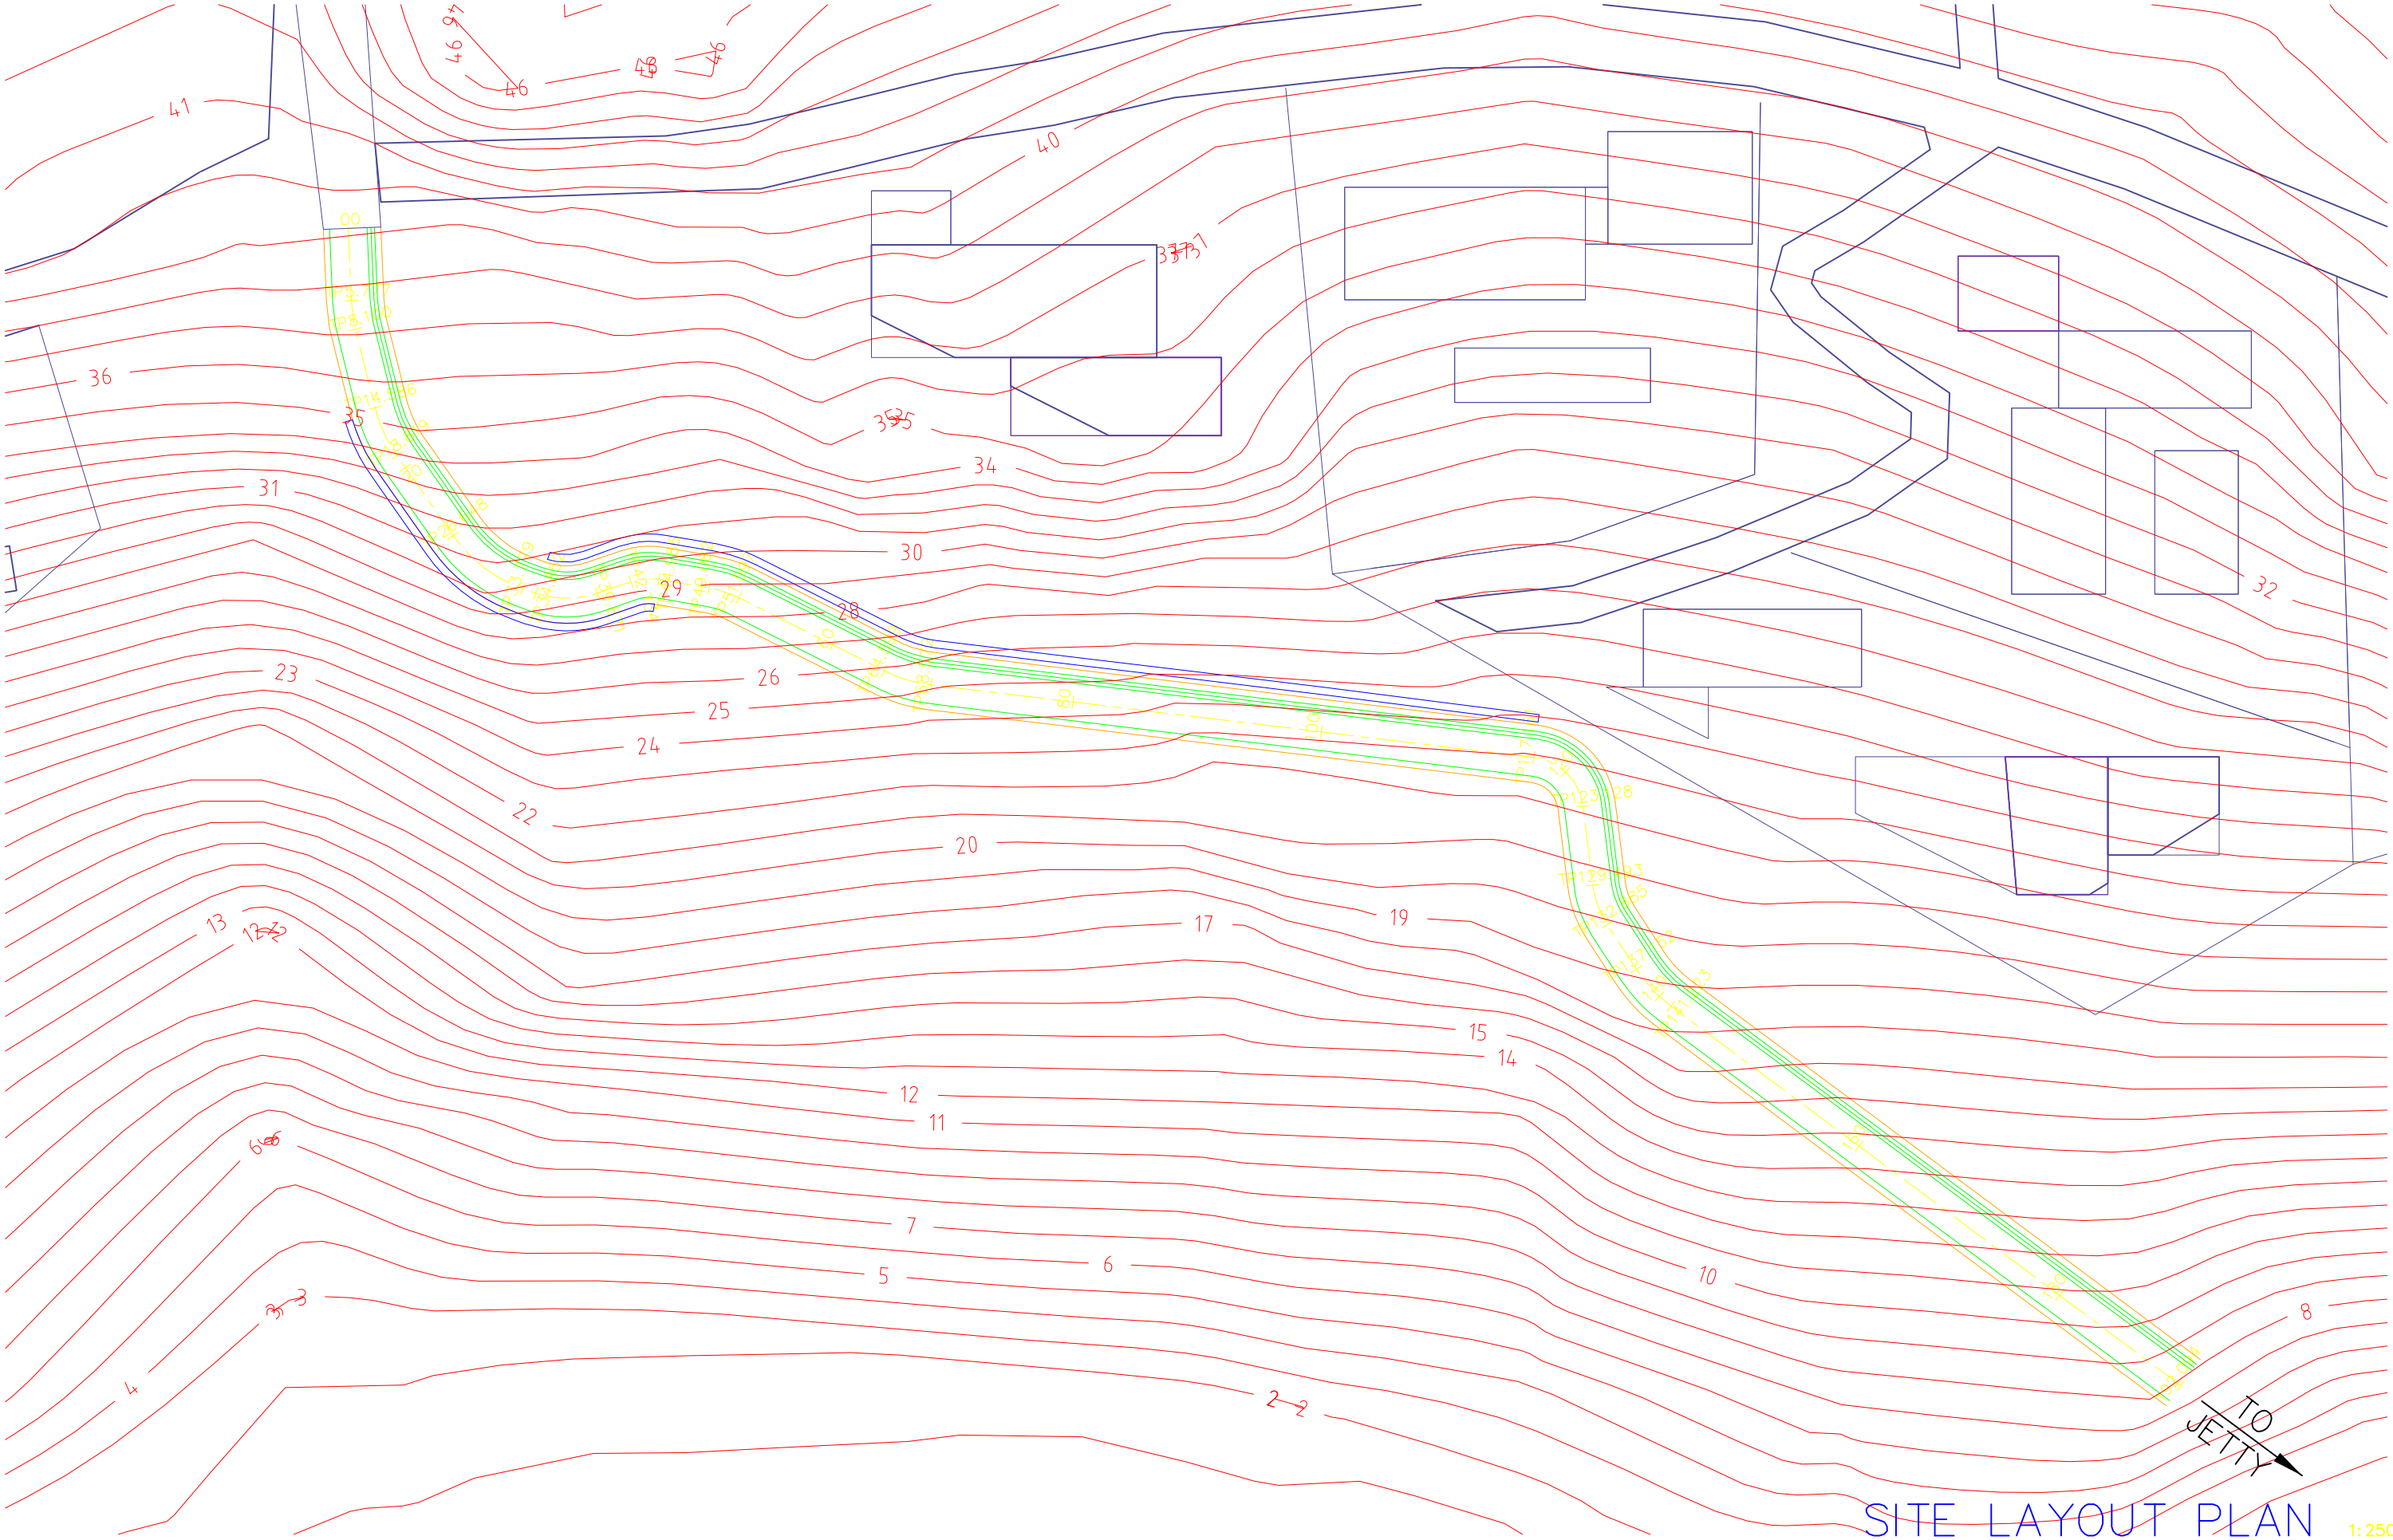

SITE LAYOUT PLAN

1:250

REVISIONS	ISSUE DATE
0 Original Issue	

LEVEL ORIGIN:

LEVEL DATUM: A.H.D. (der)

SCALE: AS SHOWN

A1

ASSOCIATED CONSULTANTS:

DRAWN: CEB

DESIGNED:

CHECKED:

APPROVED:

NOTES:

1. This is the property of the engineer, and may not be used, copied, or reproduced wholly, or in part without the express permission of the engineer. Infringement in any way may result in legal action.
2. Figured dimensions take precedence over scaled.
3. Verify all dimensions on site.

BARLOW GREGG CONSULTING ENGINEERS
VDM GROUP
ACN: 77 114 957 363
WWW.BARLOWGREGG.COM.AU

Fraser Coast
94–96 Old Maryborough Rd,
P.O. Box 239, Hervey Bay, QLD. 4655
T: +617 4128 3955
F: +617 4124 1683
E: bgafc@barlowgregg.com.au

Sunshine Coast:
T: +617 5444 0400
F: +617 5444 0530

Gympie:
T: +617 4152 6655
F: +617 4152 6633

TITLE:

PROJECT:

DATE:

No. of Plans

DWG No.

ORIG | A | B | C | D | E | F